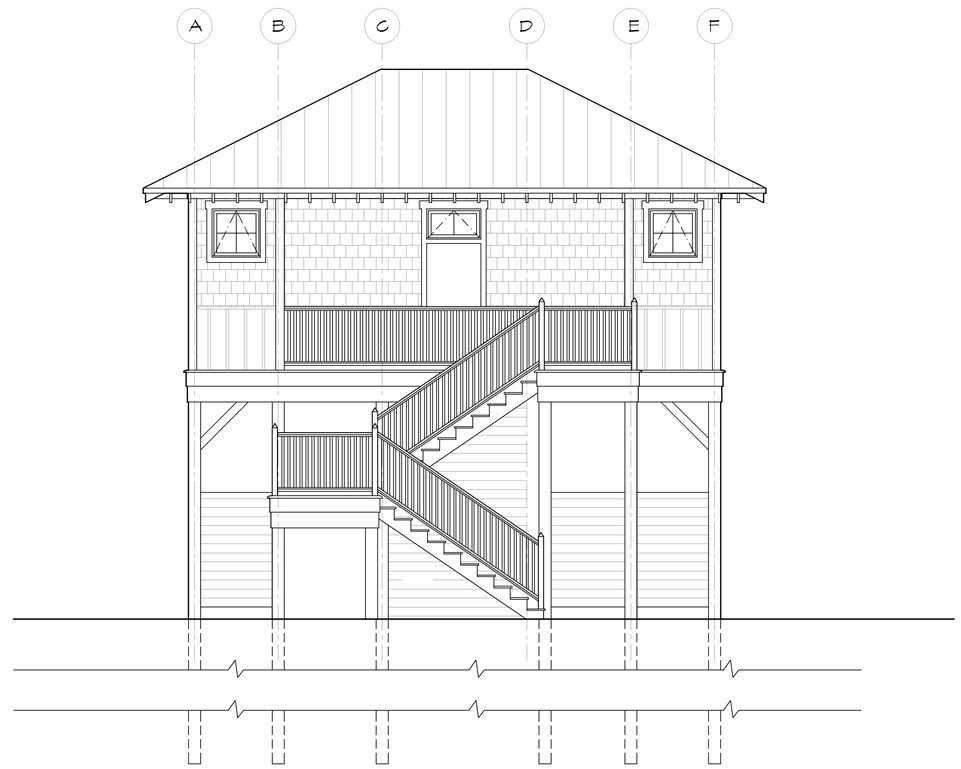

1 PROPOSED POOLHOUSE FRONT ELEVATION
1/4" = 1'-0"

Design Development Submittal

Preliminary Drawings (not for construction)

RESIDENTIAL / COMMERCIAL
SOLAR ENERGY SOLUTIONS
ALTERNATIVE ARCHITECTURE
Michael J Connor, Architect
E-Mail: AlterArc@Bellsouth.net
609 Mason Court, Wilmington, NC 28412 Phone:(910)397-0601

COPYRIGHT
This drawing and the designs shown herein are the property of Alternative Architecture, and are not to be reproduced or used in whole or in part without the permission of the Architect. This drawing is only to be used for the project and site noted, and is to be returned upon request.

Proposed New Clubhouse Facility For:
TIDALWALK

XXX Myrtle Grove Road, Wilmington, N.C. 284XX

REVISIONS

#	Date	Description

Clubhouse
Front Elevation

Project # 0801

Scale: As Shown

Drawn By: | Checked: MJC

Date: April 07, 2008

Sheet #

A-8

of 7